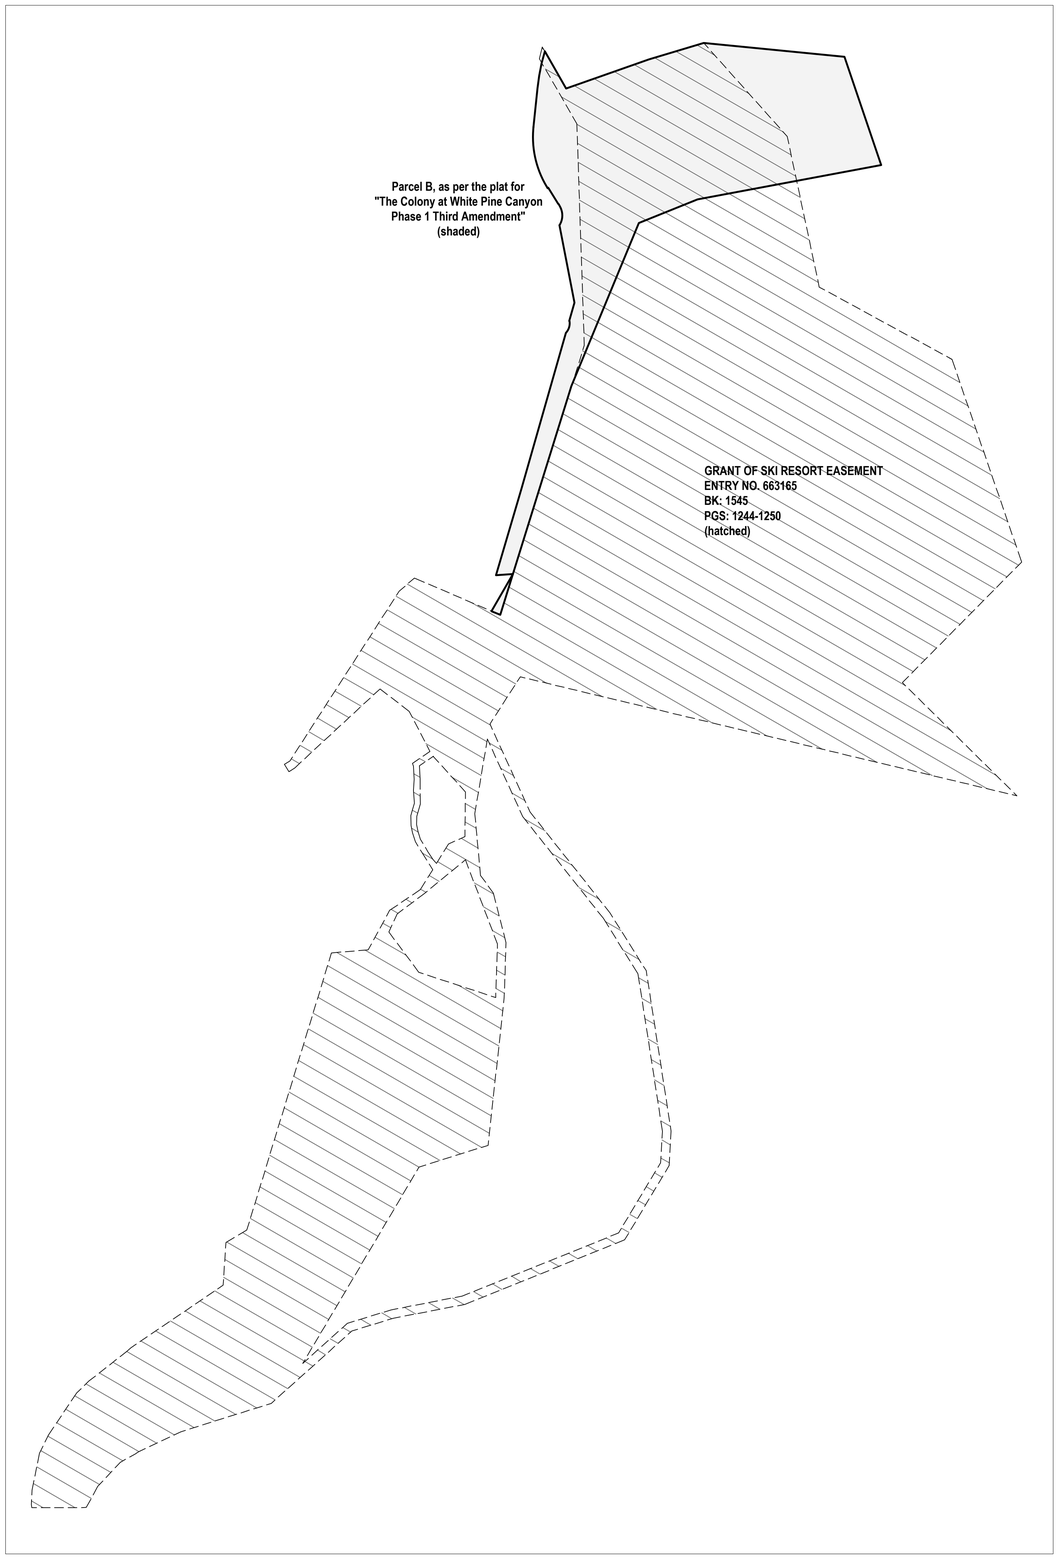

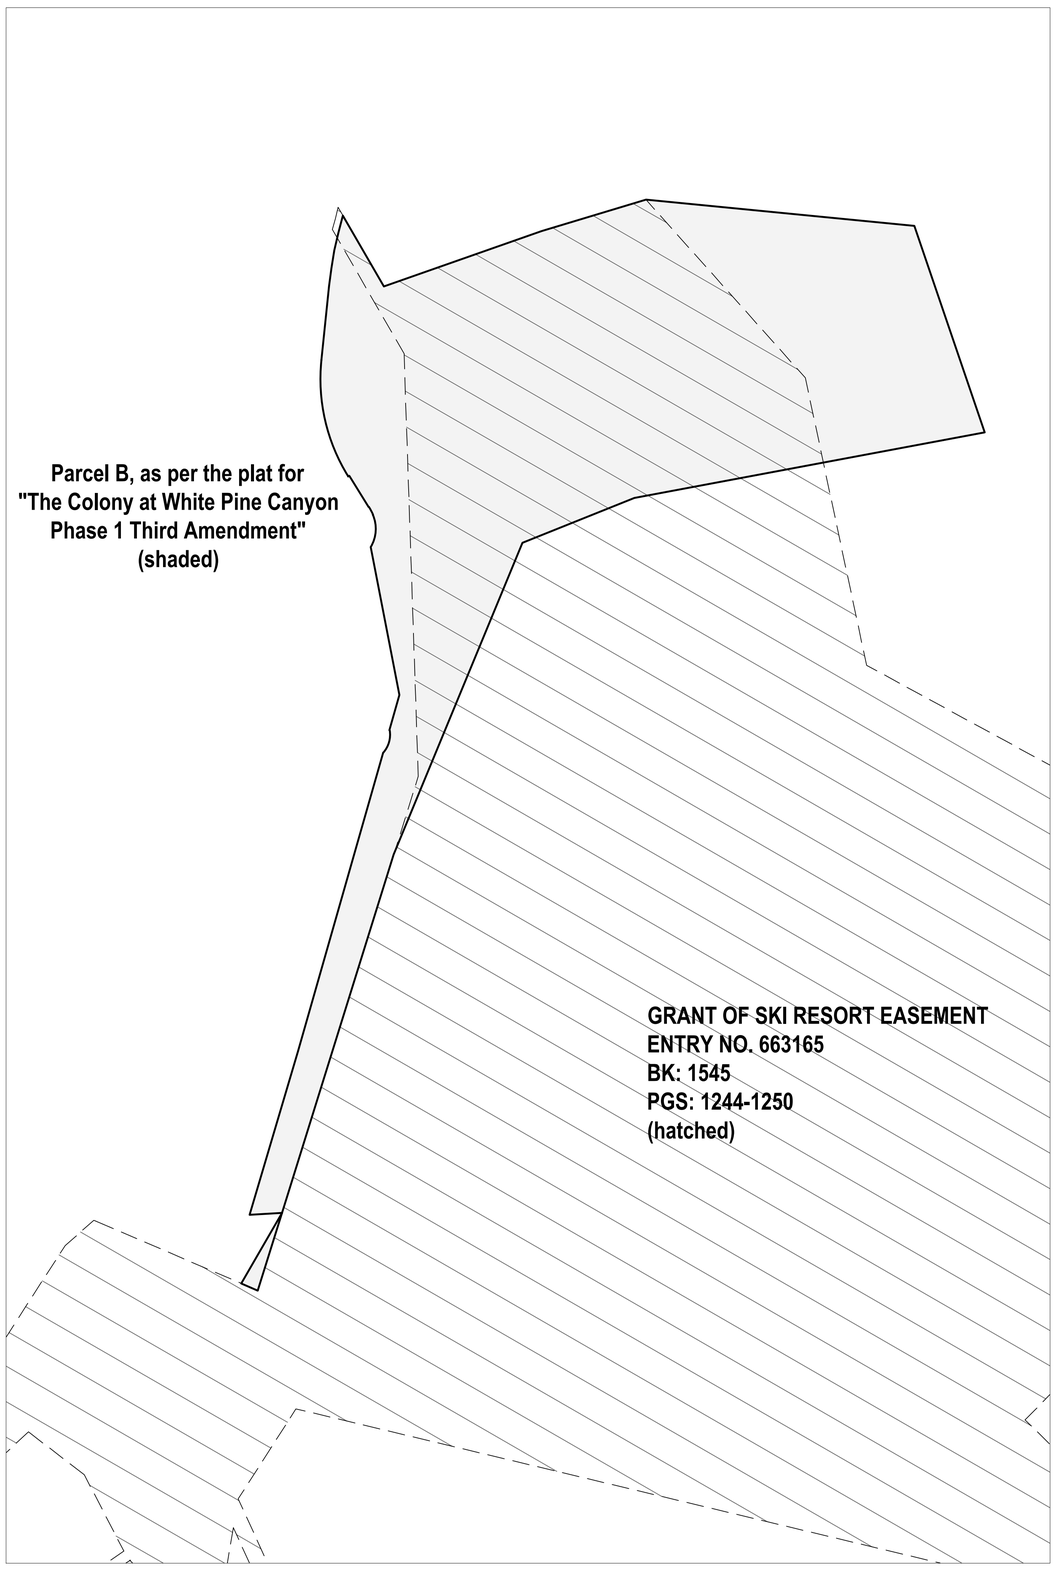

ENSIGN
THE STANDARD IN ENGINEERING

SANDY
45 W 10000 S, Suite 500
Sandy, UT 84070
Phone: 801.255.0529

LAYTON
Phone: 801.547.1100

TOOELE
Phone: 435.843.3590

CEDAR CITY
Phone: 435.865.1453

RICHFIELD
Phone: 435.896.2983

WWW.ENSIGNENG.COM

FOR:
UI PARCEL B, LLC
3507 N. UNIVERSITY AVE. SUITE 125
PROVO, UT

CONTACT:
JACOB LUNDSKOG
PHONE:

THE COLONY PARCEL "B" EASEMENT EXHIBIT

THE COLONY
PARK CITY

PROFESSIONAL LAND SURVEYOR
1/24/2025
No.12986042
BENJAMIN D. HANEL
STATE OF UTAH

REVISION 1: 1/24/25

EASEMENT EXHIBIT

PROJECT NUMBER	PRINT DATE
13784	2025-01-24
PROJECT MANAGER	DESIGNED BY

1 OF 1